NOTES:

1. CONTRACTOR TO NOTIFY (IN WRITING) THE FOLLOWING AGENCIES 28 DAYS PRIOR TO START OF CONSTRUCTION:

   - NORTHAMPTON COUNTY NON-EMERGENCY DISPATCH 610.759.2200
   - WILLIAMS TOWNSHIP DIRECTOR OF PUBLIC WORKS: 610.258.0172
   - LOWER SAUCON TOWNSHIP DIRECTOR OF PUBLIC WORKS: 610.865.3291

2. ALL DETOUR SIGNS SHALL BE COVERED WHEN CHURCH ROAD IS OPEN TO TRAFFIC.

3. THE CONTRACTOR SHALL PROVIDE A SCHEDULE FOR THE PROPOSED DETOUR FOR APPROVAL PRIOR TO ROAD CLOSING. THE SCHEDULE SHALL INCLUDE THE PROPOSED CLOSURE DATE AND THE ANTICIPATED DURATION. NO DEVIATIONS FROM THE APPROVED SCHEDULE SHALL BE PERMITTED WITHOUT PRIOR APPROVAL.

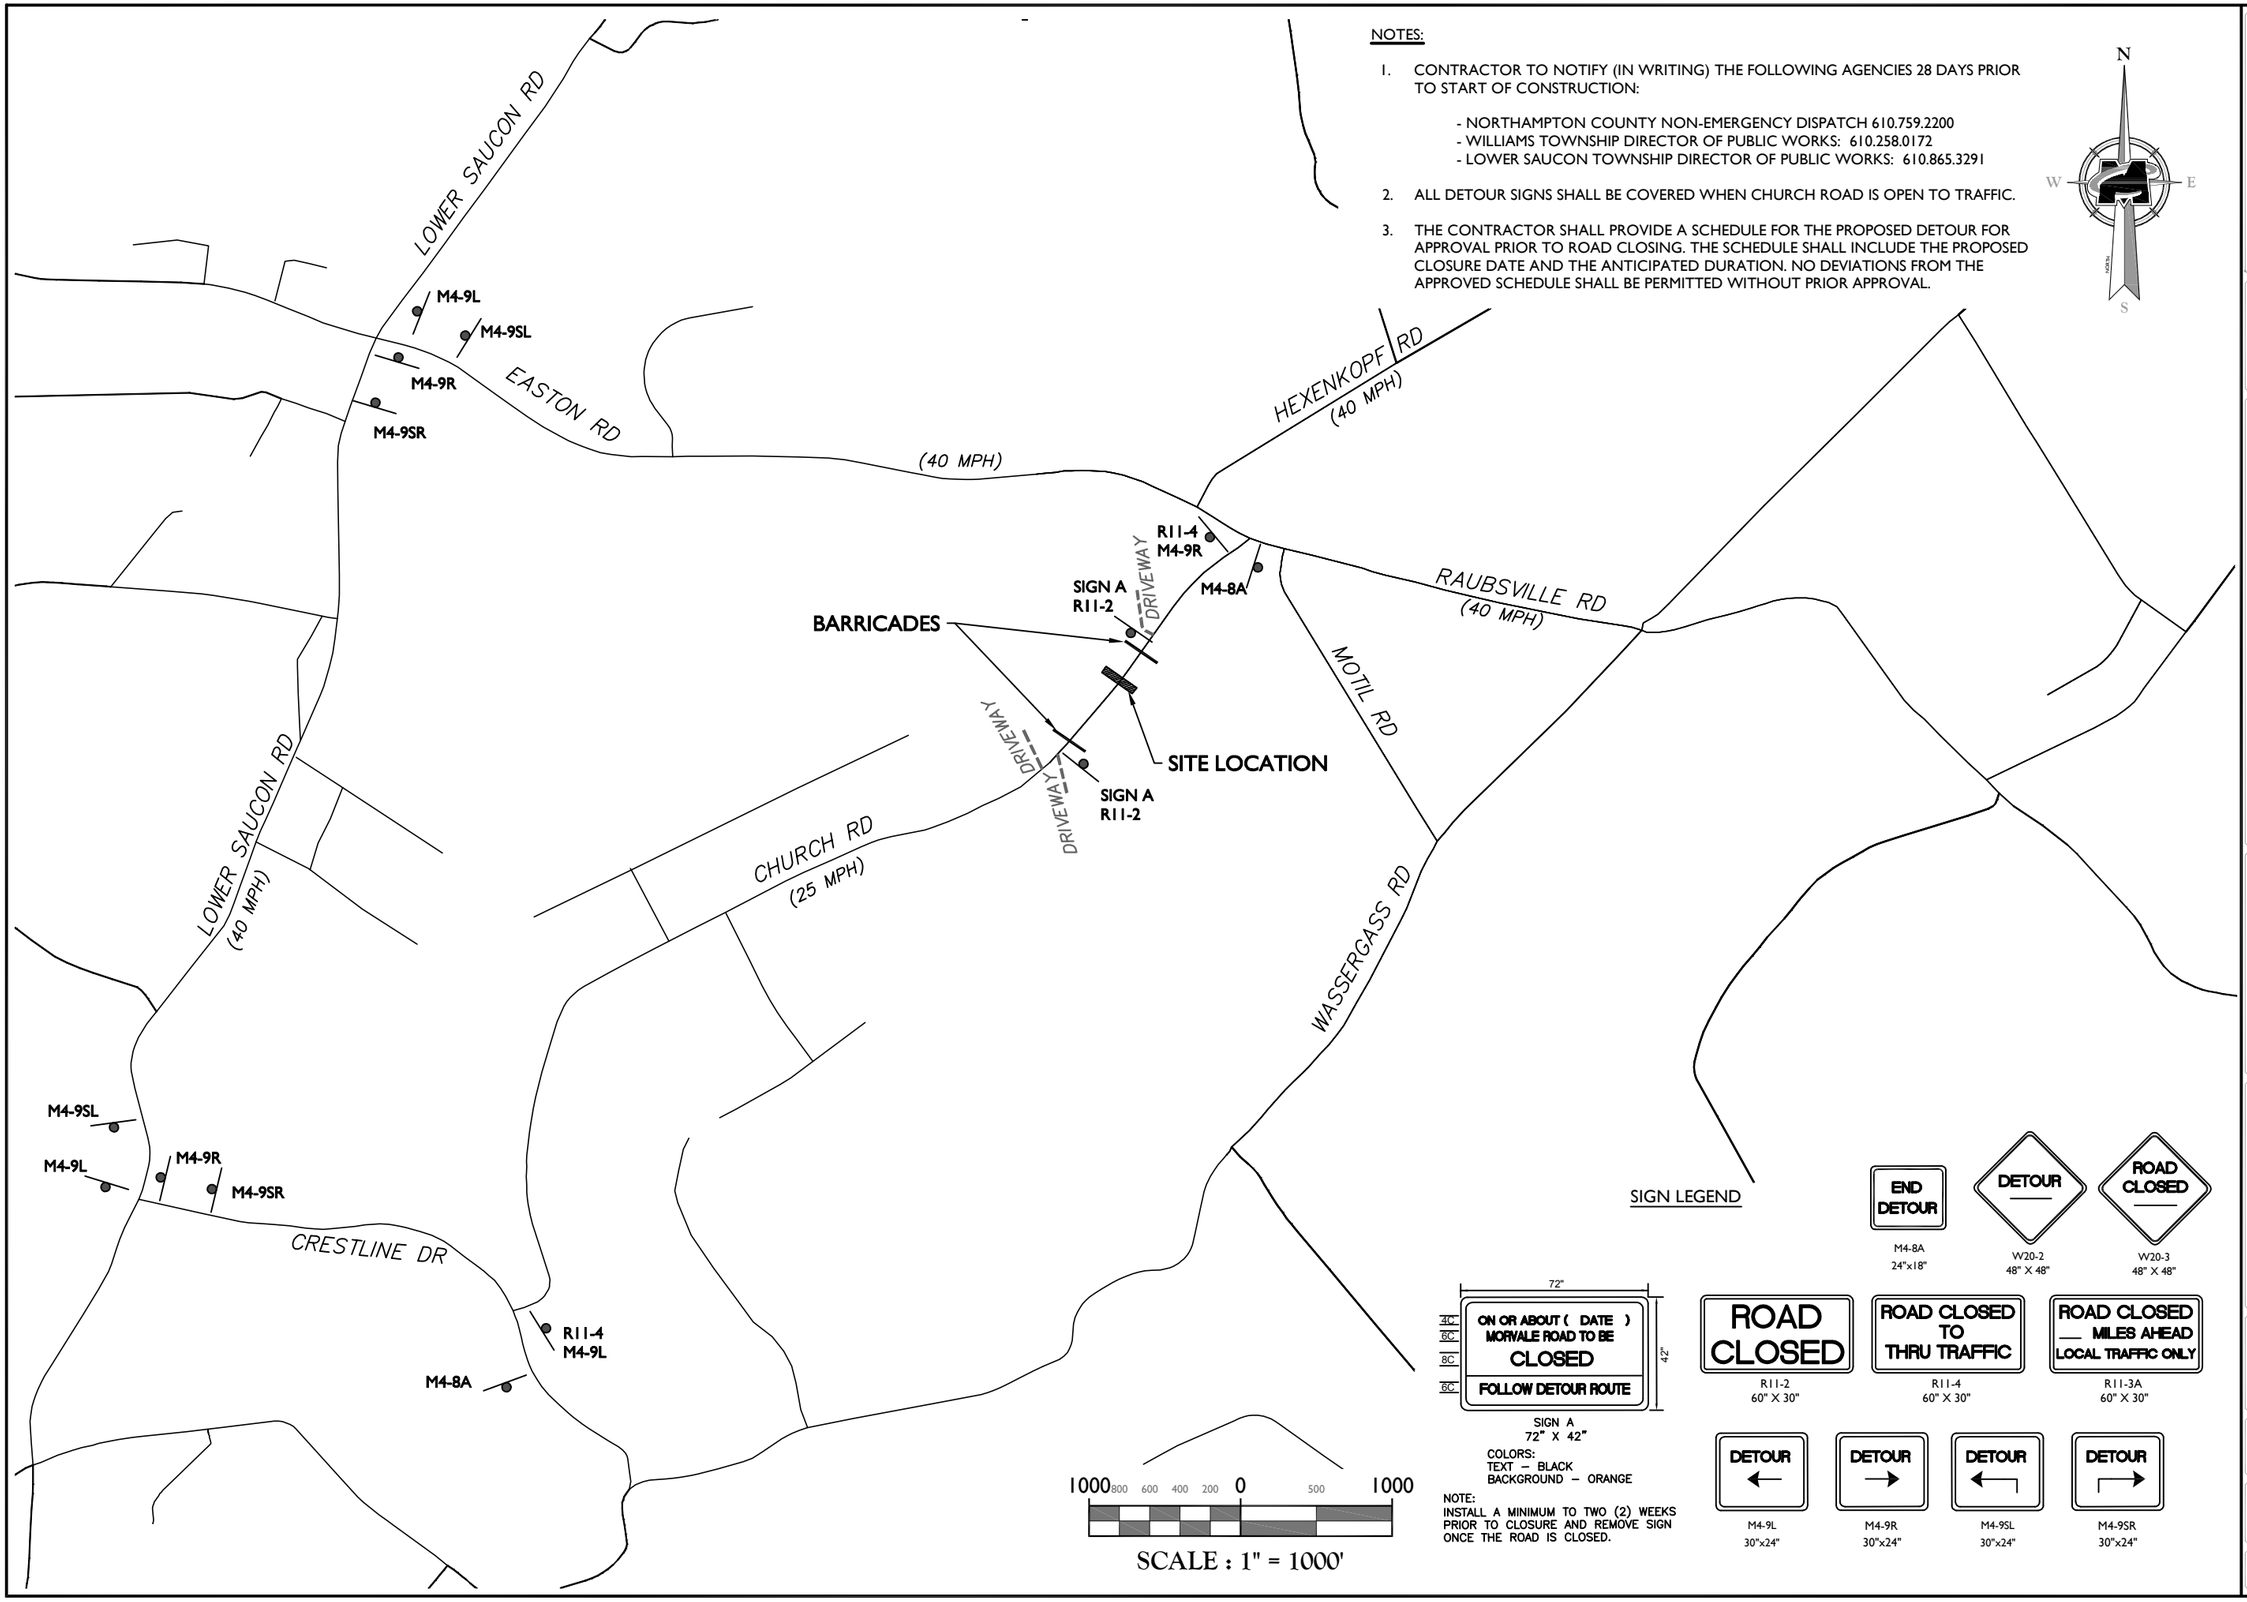

1000 800 600 400 200 0 500 1000

SCALE : 1" = 1000'

SIGN LEGEND

NOTE:
INSTALL A MINIMUM TO TWO (2) WEEKS PRIOR TO CLOSURE AND REMOVE SIGN ONCE THE ROAD IS CLOSED.

MASER CONSULTING P.A.
Customer Loyalty *through* Client Satisfaction
www.maserconsulting.com
Engineers ▪ Planners ▪ Surveyors
Landscape Architects ▪ Environmental Scientists
Office Locations:
- Red Bank, NJ
- Clinton, NJ
- Hamilton, NJ
- Marmora, NJ
- Mt. Arlington, NJ
- Mt. Laurel, NJ
- Lehigh Valley, PA
- Exton, PA
- Philadelphia, PA
- Pittsburgh, PA
- Columbia, MD
- Albany, NY
- Chestnut Ridge, NY
- Newburgh, NY
- Hawthorne, NY
- Tampa, FL
- Orlando, FL
- Miami, FL
- Sterling, VA
- Norfolk, VA
- Albuquerque, NM

Copyright © 2016 Maser Consulting P.A. All Rights Reserved. This drawing and all the information contained herein is submitted for use only by the party for whom the services were contracted or to whom it is certified. This drawing may not be copied, reused, disclosed, distributed or relied upon for any other purpose without the express written consent of Maser Consulting, P.A.

PROTECT YOURSELF
ALL STATES REQUIRE NOTIFICATION OF EXCAVATORS, DESIGNERS, OR ANY PERSON PREPARING TO DISTURB THE EARTH'S SURFACE ANYWHERE IN ANY STATE
811 Know what's below. Call before you dig.
FOR STATE SPECIFIC DIRECT PHONE NUMBERS VISIT: WWW.CALL811.COM

REV	DATE	DRAWN BY	DESCRIPTION

RONALD B. MADISON
PENNSYLVANIA REGISTERED PROFESSIONAL ENGINEER - LICENSE NUMBER: PE47925-R

TRAFFIC CONTROL PLAN
FOR
CHURCH ROAD CULVERT REPLACEMENT

WILLIAMS TOWNSHIP
NORTHAMPTON COUNTY
PENNSYLVANIA

LEHIGH VALLEY OFFICE
941 Marcon Boulevard
Suite 801
Allentown, PA 18109
Phone: 610.868.4201
Fax: 610.264.4672

SCALE:	DATE:	DRAWN BY:	CHECKED BY:
AS SHOWN	11/22/16	CJK	RBM

PROJECT NUMBER:	DRAWING NAME:
WIL007	C-TCDR

SHEET TITLE: DETOUR PLAN

SHEET NUMBER: 1 of 1