ADJOINING LAND OWNER INFORMATION

TAX PARCEL NUMBER	OWNER NAME	MAP TAG
Q7 20 3 0719E	Saucon Valley School District	P1
Q7SE4D 6 4 0715	Daniel & Lizzett Fernandez	P2
Q7SE4D 6 4A 0715	David R. Schaffstall & Christy A. Healy	P3
Q7SE4A 13 1C 0715	Vincent R. Salerno	P4
Q7SE4A 13 1 0715	Joseph & Kathleen Hagovsky	P5
Q7SE4A 13 1B 0715	Alfred L. & Mary Ann Horvath	P6
Q7SE4A 13 2 0715	Louisa G. McCambridge	P7
Q7SE4A 13 3 0715	Donald W. & Mary C. Elliott	P8
Q7SE4A 13 4 0715	Alan C. & Jill L. Cutting	P9
Q7SE4A 13 5 0715	Wayne L. & Jeanette L. Boucon	P10
Q7SE4A 13 6 0715	Ellen E. Corkery, Et. Al.	P11
Q7SE4A 13 7 0715	Edward M. & Dolores M. Stine	P12
Q7SE4A 13 8 0715	Jacob N. Chapman	P13
Q7SE4A 13 9 0715	Eric Nelson & Bonnie Gordon	P14
Q7SE4A 13 10 0715	David W. & Ellen E. Kemmerer	P15
Q7SE4A 6 1 0715	James F. Koch, Jr.	P16
Q7SE4A 6 2 0715	Janet R. Binsau Revocable Living Trust	P17
Q7SE4A 6 3 0715	Christopher S. Poles & Tara Kirk	P18
Q7SE4A 6 4 0715	Michael John Shaw	P19
Q7SE4A 6 5 0715	Michael Opdyke	P20
Q7SE4A 6 6 0715	David C. & Leah M. Cassella	P21
Q7SE4A 6 7 0715	Dorothy Kluska	P22
Q7SE4A 6 8 0715	Janet R. & Danko A. Binsau	P23
Q7SE4A 6 9 0715	John T. Bennett	P24
Q7SE1D 7 17 0715	Matthew S. & Melanie A. Potter	P25
Q7SE1D 7 16 0715	Lori A. Heimbach	P26
Q7SE1D 7 15 0715	Nancy Devogel	P27
Q7SE1D 7 14 0715	Chas P. & Janice L. Unangst	P28
Q7SE1D 7 13 0715	Bruce N. & Brenda L. Schmidt	P29
Q7SE1D 7 12 0715	Karen L. Wolfinger Stockhouse	P30
Q7SE1D 7 11 0715	Troy Washburn	P31
Q7SE1D 7 9 0715	Dale L. & Stefanie P. Sommons	P32
Q7SE1D 7 8 0715	Pauline J. Bond	P33
Q7SE1D 7 6 0715	Stephen J. Wargo	P34
Q7SE1D 7 5 0715	Beverly L. Rozewicz	P35
Q7SE1D 7 4 0715	James S. Schiener	P36
Q7SE1D 7 3 0715	Kay A. Jones	P37
Q7SE1D 2 12 0715	Ariel H. Merkt	P38
Q7SE1D 2 11 0715	Jason & Michelle Johnson	P39
Q7SE1D 2 10 0715	Jamiel D. Curfa	P40
Q7SE1D 2 9 0715	John L. Koskovich	P41
Q7SE1D 1 3 0715	Holly & Kelly Stoneback	P42
Q7SE1D 1 2 0715	Robert C. & Beverly L. Gilman	P43
Q7SE1D 1 1 0715	Robert C. & Beverly L. Gilman	P44
Q7 19 10--1 0715	Kevin J. Lott & Karen Kozak	P45
Q7SW2C 7 1 0715E	Hellertown Borough	P46
Q7SW2C 7 12A 0715	Robert W. & Kimberly L. Johnson	P47
Q7SW2B 15 2 0715	Robert & Melissa Reilly	P48
Q7SW2B 15 3 0715	Julia Blechy	P49
Q7SW2B 15 4 0715	James A. Govlix	P50
Q7SW2B 15 5 0715	Robert K. & Phyllis B. Scherer	P51
Q7SW2B 9 3 0715	Jason A. Eisenhart & Kristin Garrett	P52
Q7SW2B 9 2 0715	William A. Szabo Jr.	P53
Q7SW2B 9 7 0715	Norman K. & Carol Ann Fetzer	P54
Q7SW2B 8 1 0715	Steven J. & Patricia A. Migo	P55
Q7SW2B 4 9 0715	David P. & Diane E. Shirley	P56
Q7SW2B 5 6 0715	Barbara Brendler	P57
Q7SW2B 5 5 0715	Wm. R. Anderson Jr. & Ann Theo	P58
Q7SW2B 5 4 0715	Christine M. Godorov	P59
Q7SW2B 5 3 0715	Walter & Evonne Noll	P60
Q7SW2B 5 2 0715	Gary A. & Mary Lou Young	P61
Q7SW2B 5 1A 0715	Nicholas Tomeo & Tara Hughes	P62

TAX PARCEL NUMBER	OWNER NAME	MAP TAG
Q7SW2B 5 1 0715	Joseph J. & Helen L. Chunko	P63
Q7N W3C 18 3 0715	Joshua Cooper & April Lepo	P64
Q7N W3C 18 2 0715	Francis M. & Nydia Schader Family Trust	P65
Q7N W3C 18 1 0715	Damien William Kaufman & Jennifer Baer	P66
Q7N W3C 13 3 0715	David M. & Amy Lamie	P67
Q7N W3C 13 3A 0715	Frank Doklan III	P68
Q7N W3C 13 4 0715	Thomas R. Link III	P69
Q7N W3C 13 5 0715	Francis E. & Renee A. Anthony	P70
Q7N W3C 13 6 0715	Brett & Amy Ramsberger	P71
Q7N W3C 9 1 0715	Roy B. & Ruth A. Bauder	P72
Q7N W3C 9 2 0715	Paul & Christina Miller	P73
Q7N W3C 9 3A--1 0715	Joseph Trubnick	P74
Q7N W3C 9 3A 0715	Joseph P. Barrell	P75
Q7N W3C 9 3 0715	Andrew & Sonya Hughes	P76
Q7N W3C 8 1 0715	Mark S. & Johanna S. Chehi	P77
Q7N W3C 4 2 0715	Kim L. & Kathryn E. Griffiths	P78
Q7N W3C 4 1 0715	John K. & Patricia A. Kudera	P79
Q7N W3B 15 3 0715	Shirley M. Matlack	P80
Q7N W3B 15 2 0715	Jennifer L. King	P81
Q7N W3B 15 1 0715	James J. & Marcella A. Straka	P82
Q7 19 32 0719	Robert & Michelle Pacchioli	P83
Q7 19 1A 0715	Michael Exaros & Michelle Sipe	P84
Q7 19 1B 0715	Joseph & Maura Matuszinski	P85
Q7 16 43B 0719	Joanne D. Krycia	P86
Q7 16 43A 0719	Theodore R. & Dolores J. Lander	P87
Q7 16 43C 0719	Craig T. Beers	P88
Q7 16 42 0719	Ian Michael & Jessica L. Scheidler	P89
Q7 16 44 0719E	Hellertown Assembly of God	P90
Q7 16 41 0719	Molly A. Clark	P91
Q7 16 40 0719	Randall & Tammy Gublich	P92
Q7 16 39A 0719	John M. & Constance M. Boyko	P93
Q7 16 39 0719	Theresa Koller	P94
Q7 16 37A 0719E	Hellertown Borough Authority	P95
Q7 16 36 0719	Barbara & Ireneusz Kolodziej	P96
Q7 16 35 0719	Barry L. & Patricia A. Wentzel	P97
Q7 16 35A 0719	Stephen J. Wentzel Jr.	P98
Q7 16 34 0719	Tracey A. Montanari	P99
Q7 19 2 0719	Bradley Jacoby	P100
Q7 19 18B 0719	Bryan J. & Alexandra K. Evans	P101
Q7 19 18A 0719	Jamie Lee Haney & Jonathan V. Treskot	P102
Q7 19 19 0719	William F. Jr. & Melissa M. Mills	P103
Q7 19 23 0719	Joseph & Monica Sofka	P104
Q7 19 23D 0719	Robert K. Coyle Jr.	P105
Q7 19 30 0719	Bruce A. Weikert	P106
Q7 19 28 0719	Deborah Yovish	P107
Q7 19 27 0719	Stephen J. & Sandra J. Morris	P108
Q7 19 26 0719	Carrie F. Myers & David M. Ackerman	P109
Q7 19 25 0719	Christina L. Koeppel	P110
Q7 19 24 0719	David A. & Michele C. Pearson	P111
Q7 21 17A 0719	Wallace W. Bright	P112
Q7 21 16 0719	Nick H. Boerboom & Morgan Alaina Craft	P113
Q7 21 15A 0719	Stephen & Frances Roseman	P114
Q7 21 15 0719	Mei Xiang	P115
Q7 21 14A 0719	Dustin L. & Lora A. Weiss	P116
Q7 22 2 0719	Joseph R. & Diane M. Luybli	P117
Q7 22 2D--1 0719	Joseph R. & Diane M. Luybli	P118
Q7 22 2D 0719	Kenneth A. & Wanda L. Luybli	P119
Q7 22 2B--1 0719	Michael J. & Laurie A. Luybli	P120
Q7 22 2C 0719	William C. Jr. & Brenda L. Hashagen	P121
Q7 22 2A 0719	James & Patricia Pettit	P122
Q7 22 1B 0719	Joseph & Sheila E. Novak	P123
Q7 22 1A 0719	Keith H. & Jill M. Riefenstahl	P124

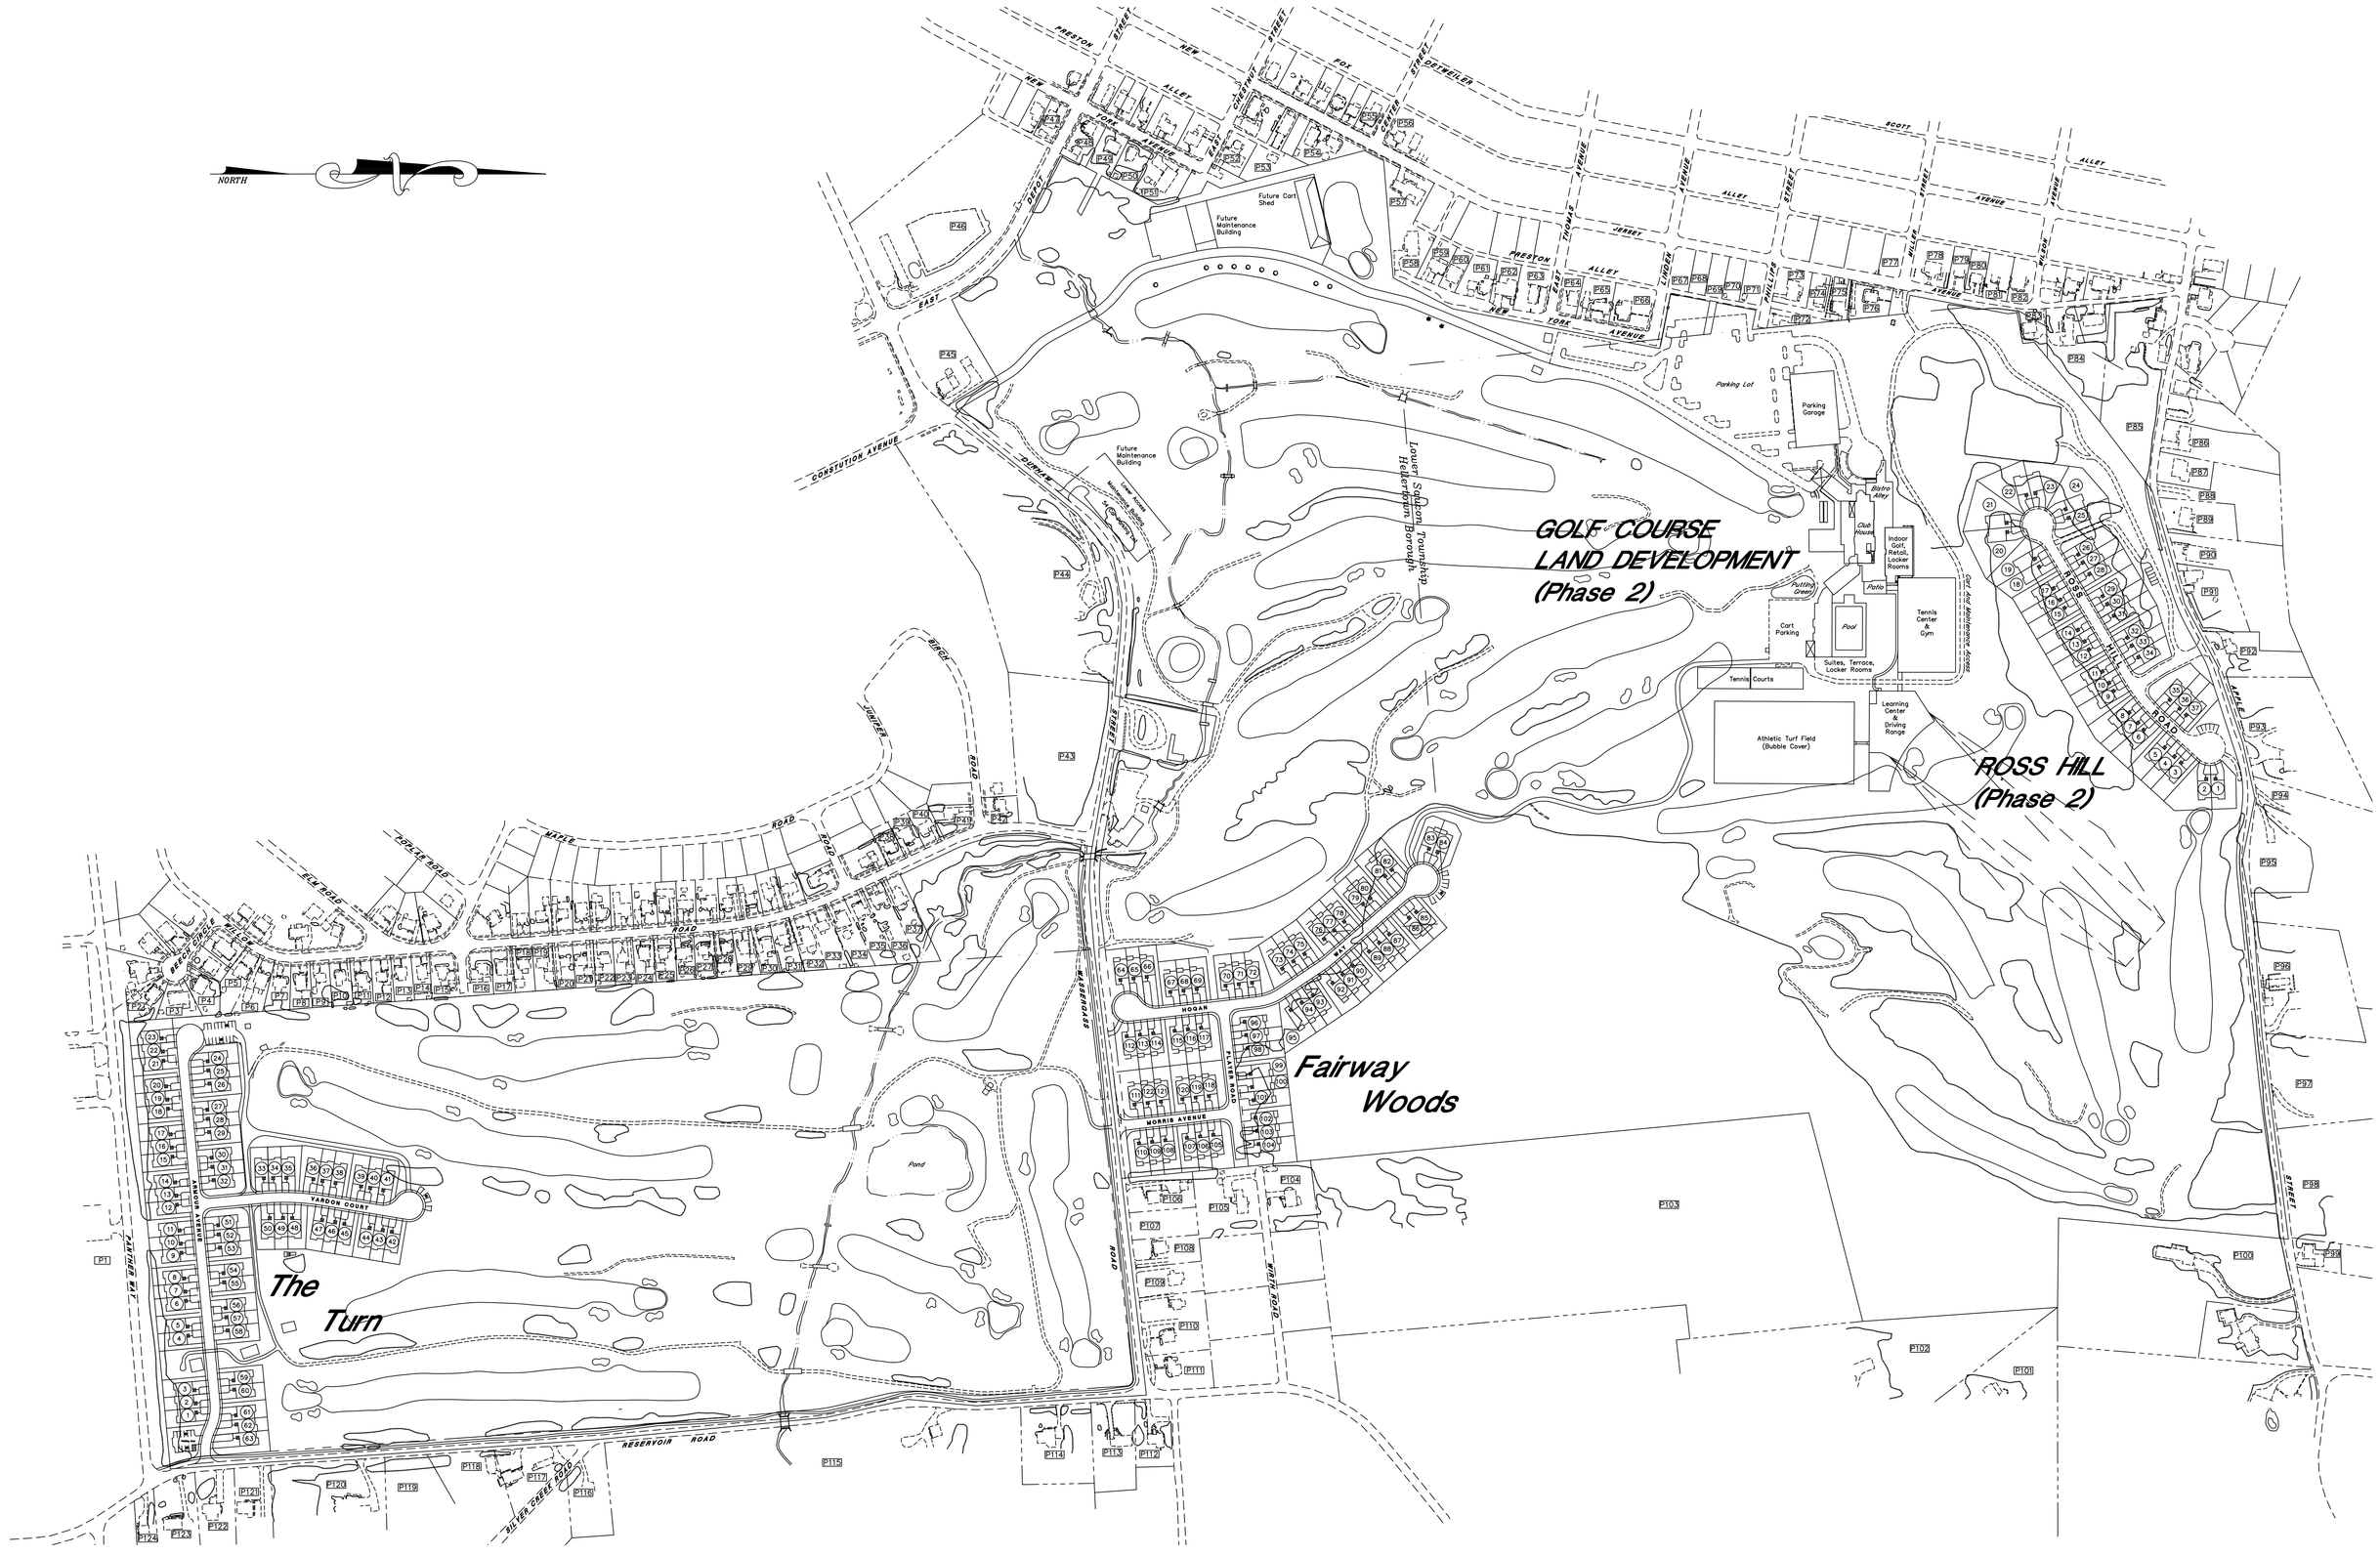

STEEL CLUB LAND DEVELOPMENT
PHASE 3

Lower Saucon Township, Northampton County, Pennsylvania

GRAPHIC SCALE

200 0 100 200 400 800

(IN FEET)
1 inch = 200 ft.

Preliminary Plan

Mease Engineering, P.C.
Office (215) 536-7005
Fax (215) 536-8801
516 W. Broad Street
Quakertown, PA 18951
PROFESSIONAL ENGINEERING & SURVEYING

NO.	DATE	DESCRIPTION	BY

STEEL CLUB LAND DEVELOPMENT
PHASE 3
Lower Saucon Township, Northampton County, Pennsylvania

SCALE: 1" = 200'	DRAWN BY: EN
DATE: 22 Dec. '22	FILE: 14191001
OWNERS OF RECORD:	Steel Land LLC 8052 William Penn Highway Easton, PA 18045

Cover Sheet — SHEET 1 of 21